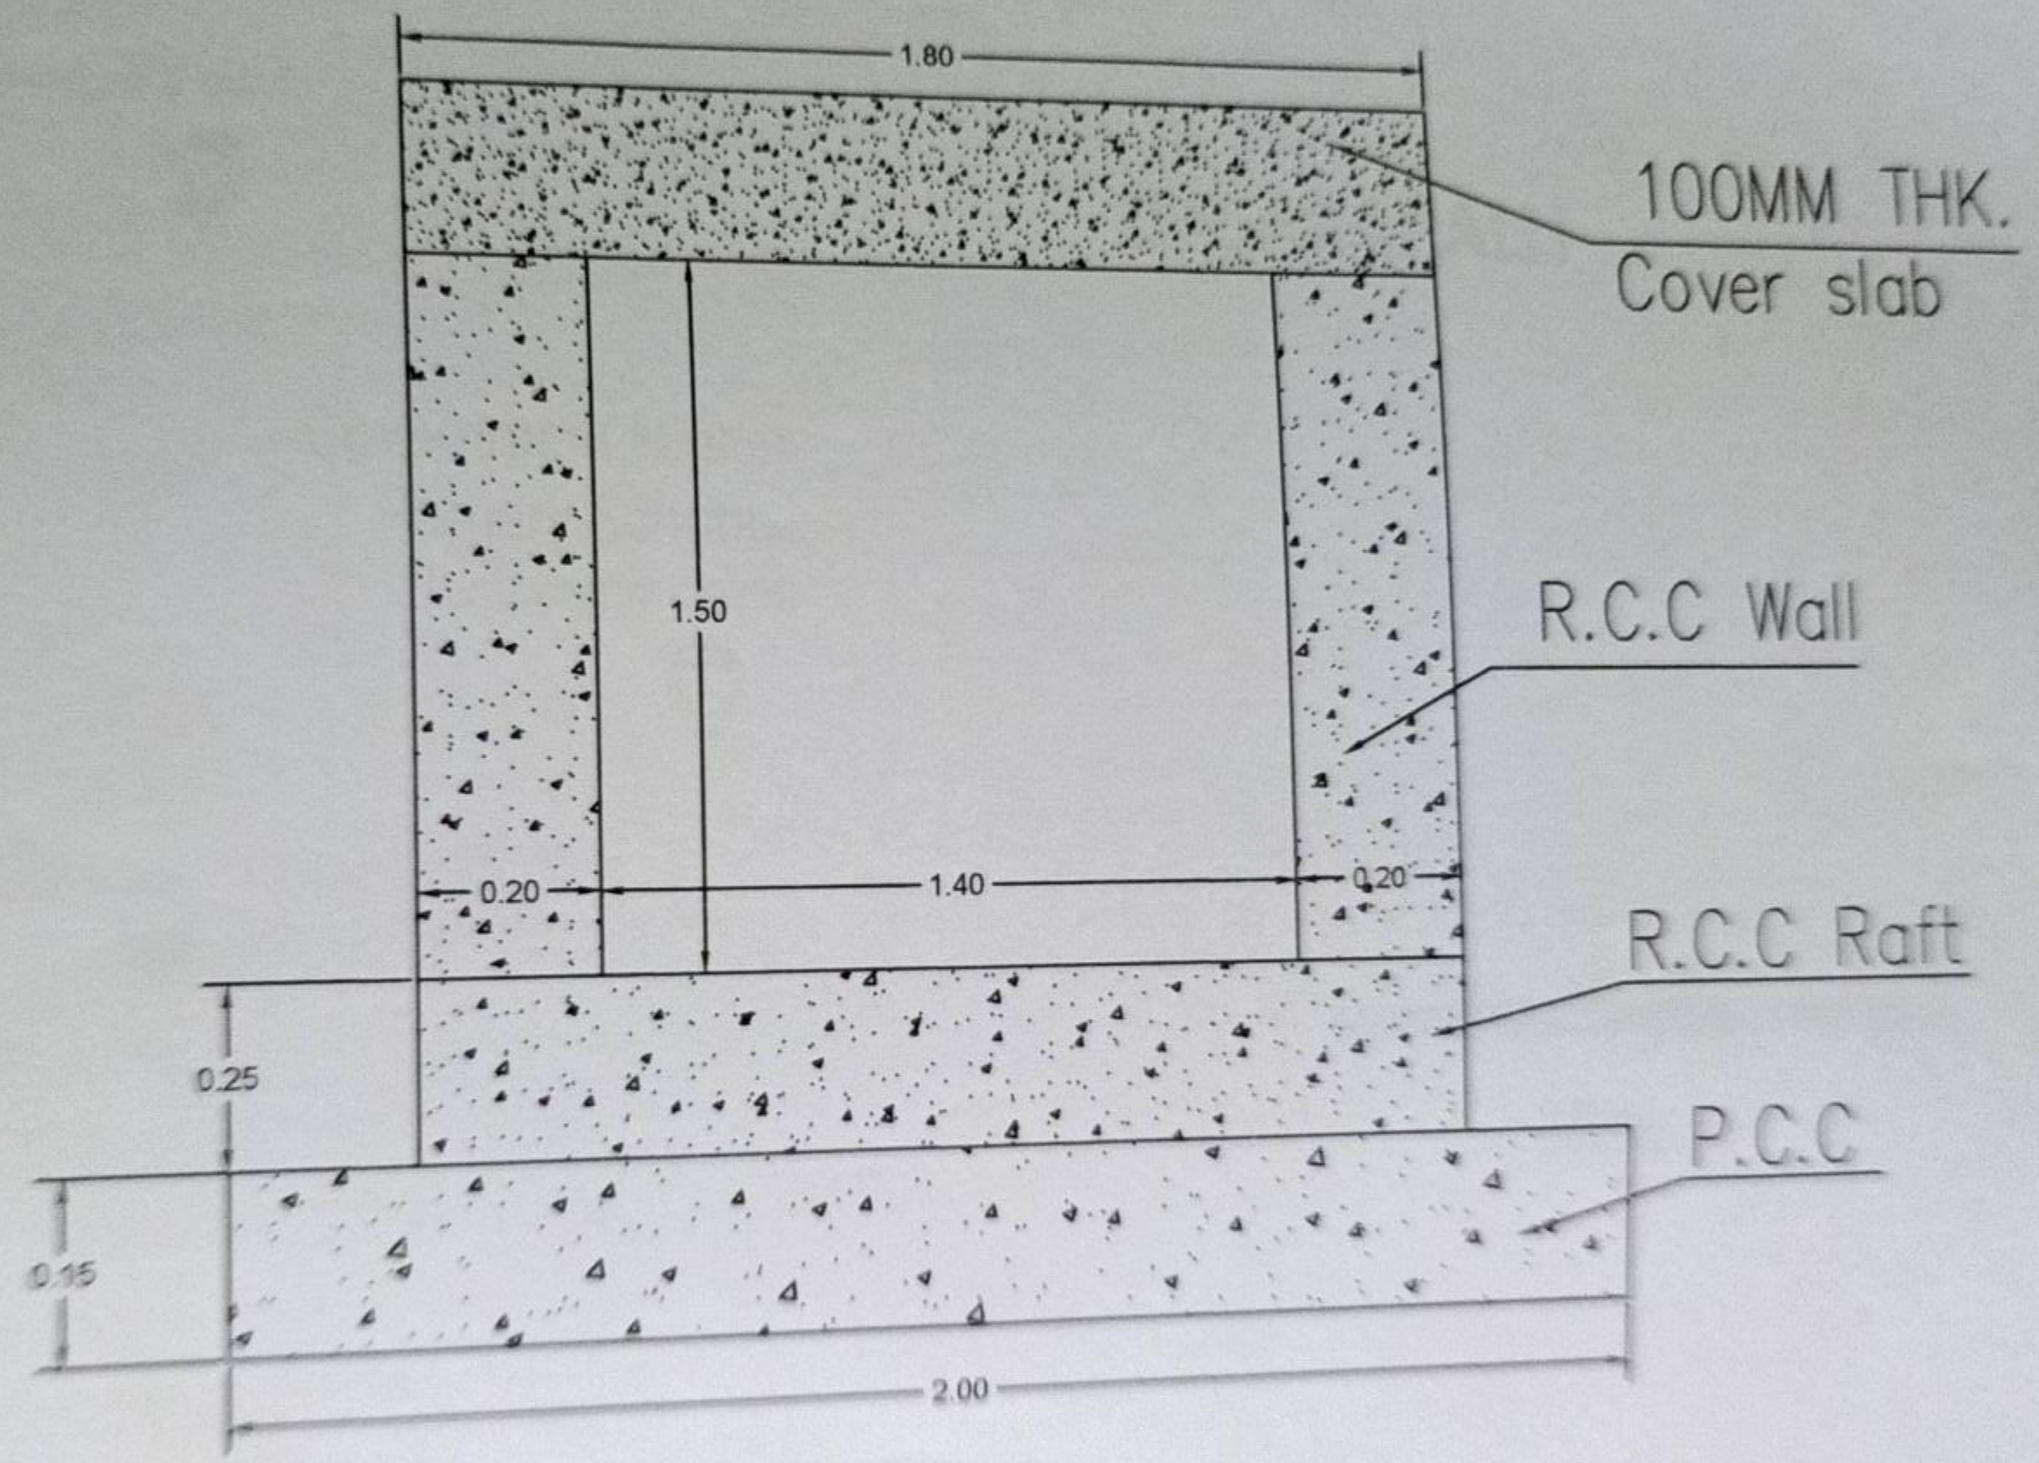

CROSS SECTION OF DRAIN

Asst. Executive Engineer
Project Division
Yelahanka Zone
BBMP Bangalore - 92

Scanned by TapScanner

Name of Work :- Construction of lead of drain to connect strom water drain at Dasarahalli in Ward No.06

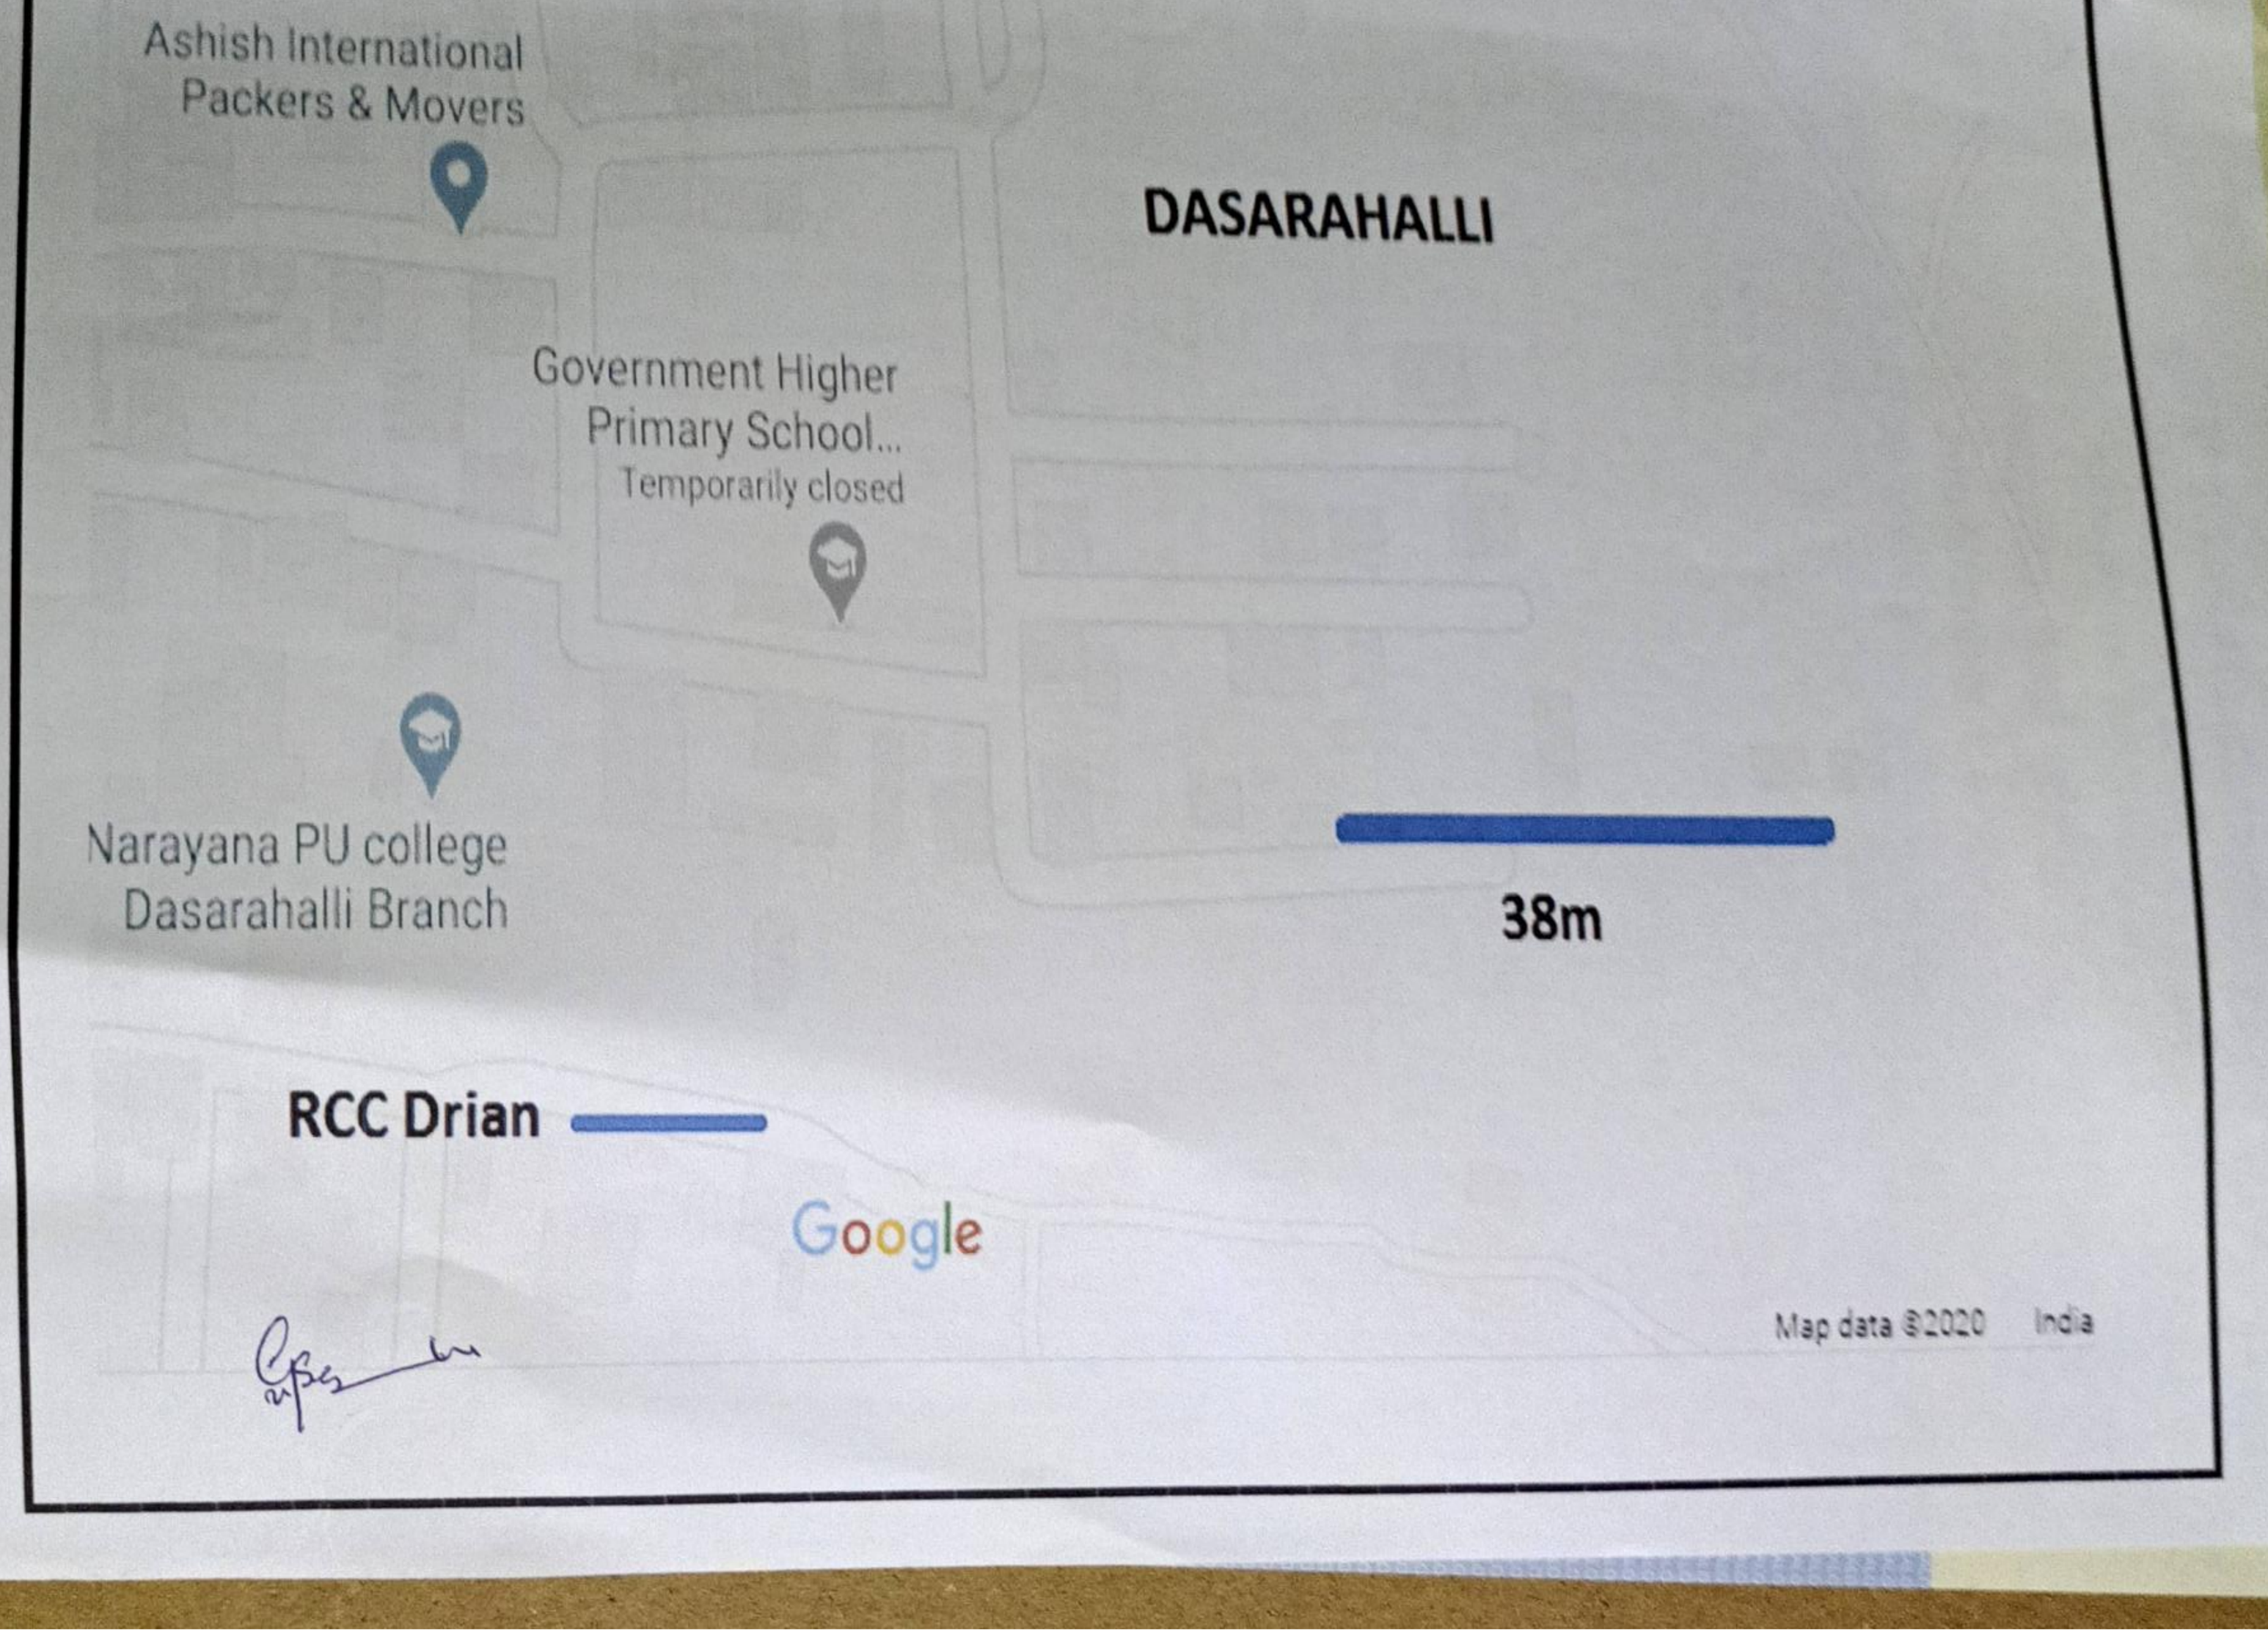

Scanned by TapScanner